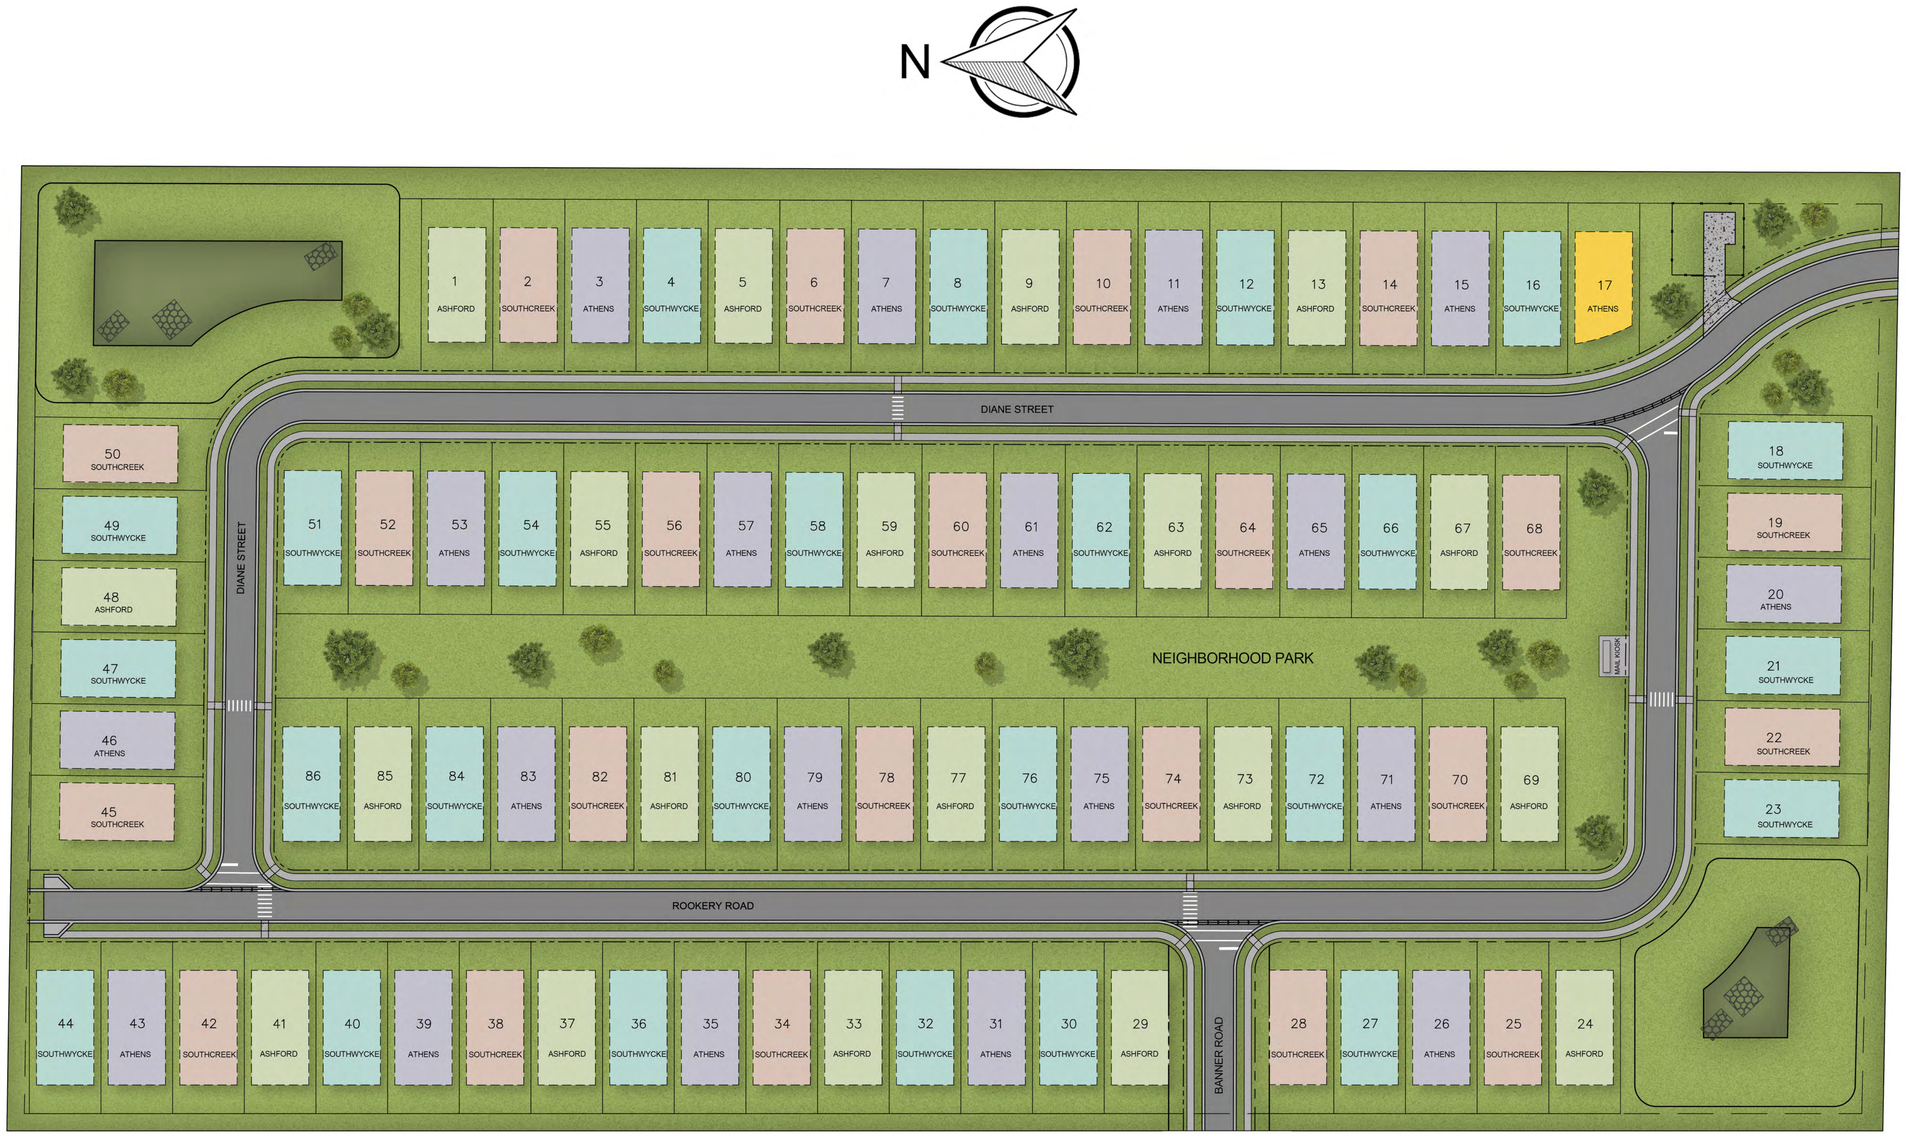

FLOOR PLAN LEGEND

- ASHFORD
- SOUTHCREEK
- ATHENS
- SOUTHWYCKE
- MODEL